DATE COMP.	DESCRIPTION
12-12-44	Const. of Track #54 Sta. 2450+71.5 for Hall-Swindle Broom & Mop Co.
7-12-46	" " for Gen. Shoe Corp.
10-15-49	Install additional signal protection for R. crossover #52-B as per plan H-68084
11-9-56	Refire 166' of Track #54

NO.	GRANTOR	GRANTEE	INSTRUMENT	DATE	RECORD	CUST. NO.	REMARKS
1.	No Deed	(Same as Par. #10 Sheet 21)					
2.	P. Maynor	L&N R.R.Co.	Deed	June 19, 1857		5305	½ of Deed Consideration paid by Edyfiel & Ky. R.R.Co.
3.	J. P. Sledge	"	"	Mar. 17, 1857	BK. 26 P. 436 May 11, 1859	1840	
4.	No Deed	"	"	July 18, 1889	" 132 - 236 Oct. 31, 1889	2729	
5.	R. Hall	"	"				
6.	No Deed						
7.	No Deed						
8.	I.C. Lofton	"	Order	Feb. 12, 1929		13086	Compromise

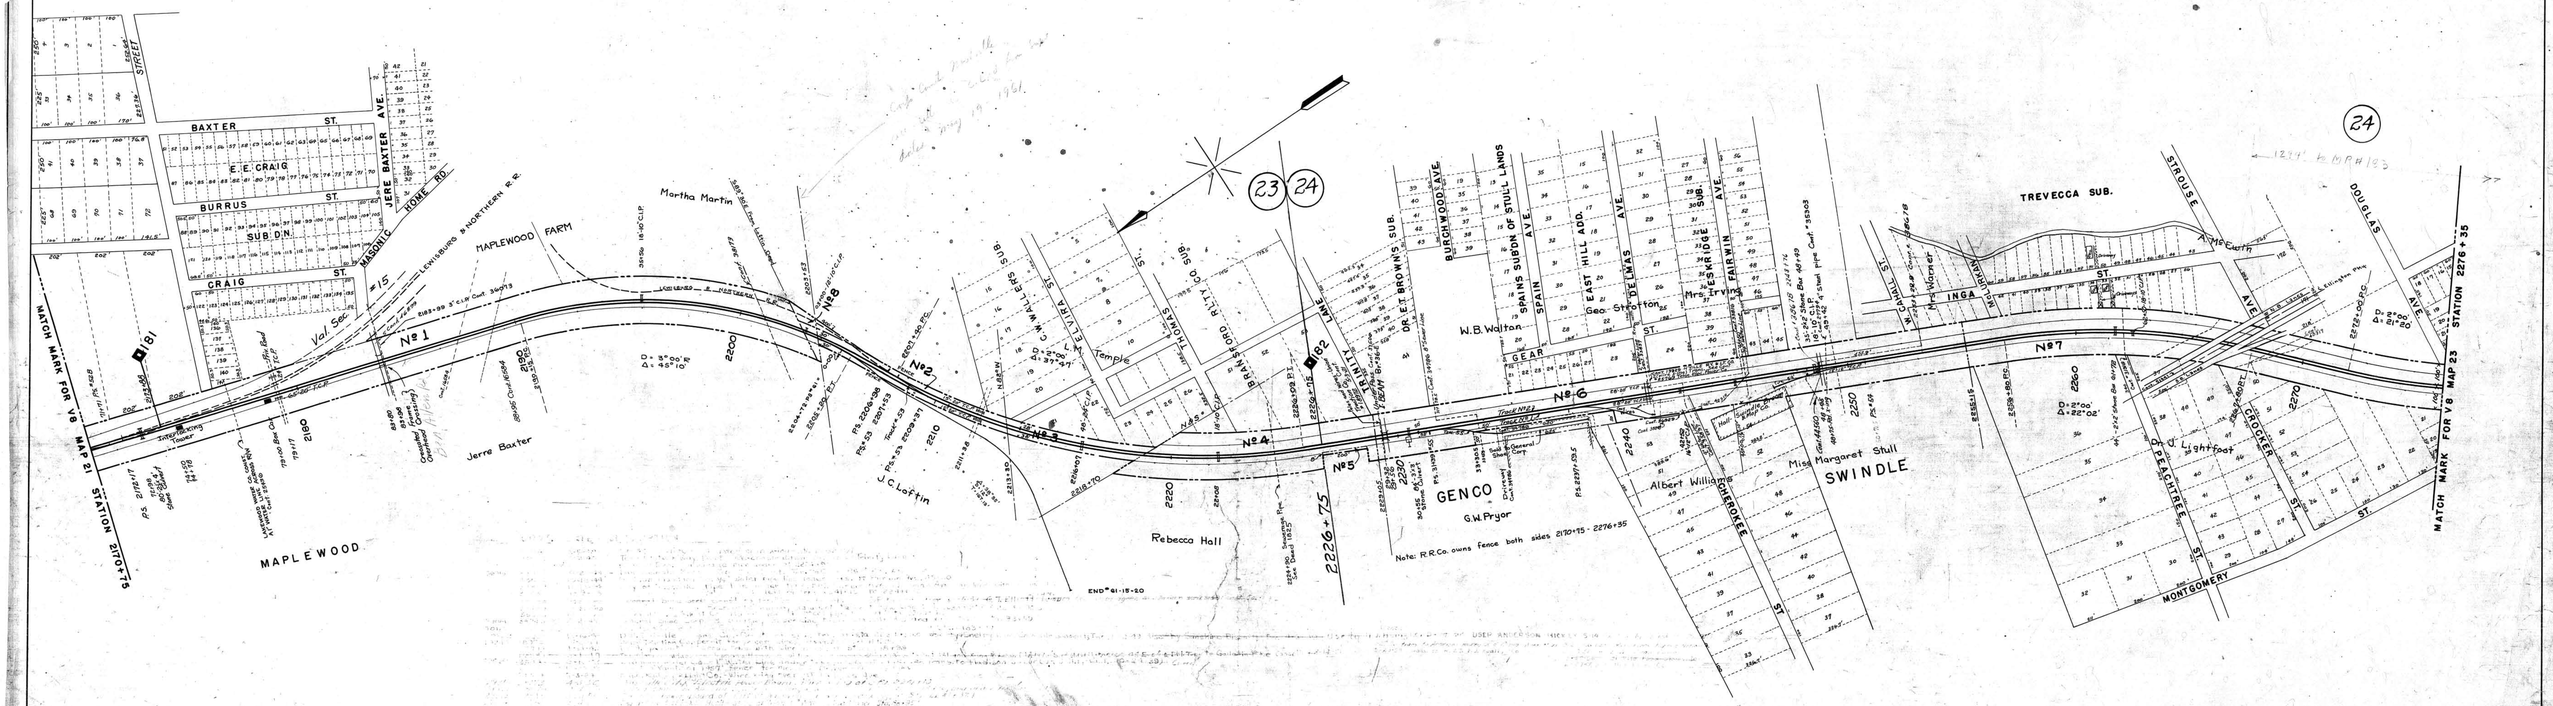

RIGHT OF WAY AND TRACK MAP
LOUISVILLE AND NASHVILLE R.R.CO.
MAIN STEM SECOND DIVISION
STATION 2170+75 TO STATION 2276+35
SCALE-1 INCH = 200 FT. JUNE 30, 1917
OFFICE OF CHIEF ENGINEER
LOUISVILLE, KY.

19-056

V8-22

DAVIDSON CO., TENN.

V8
22

2-2